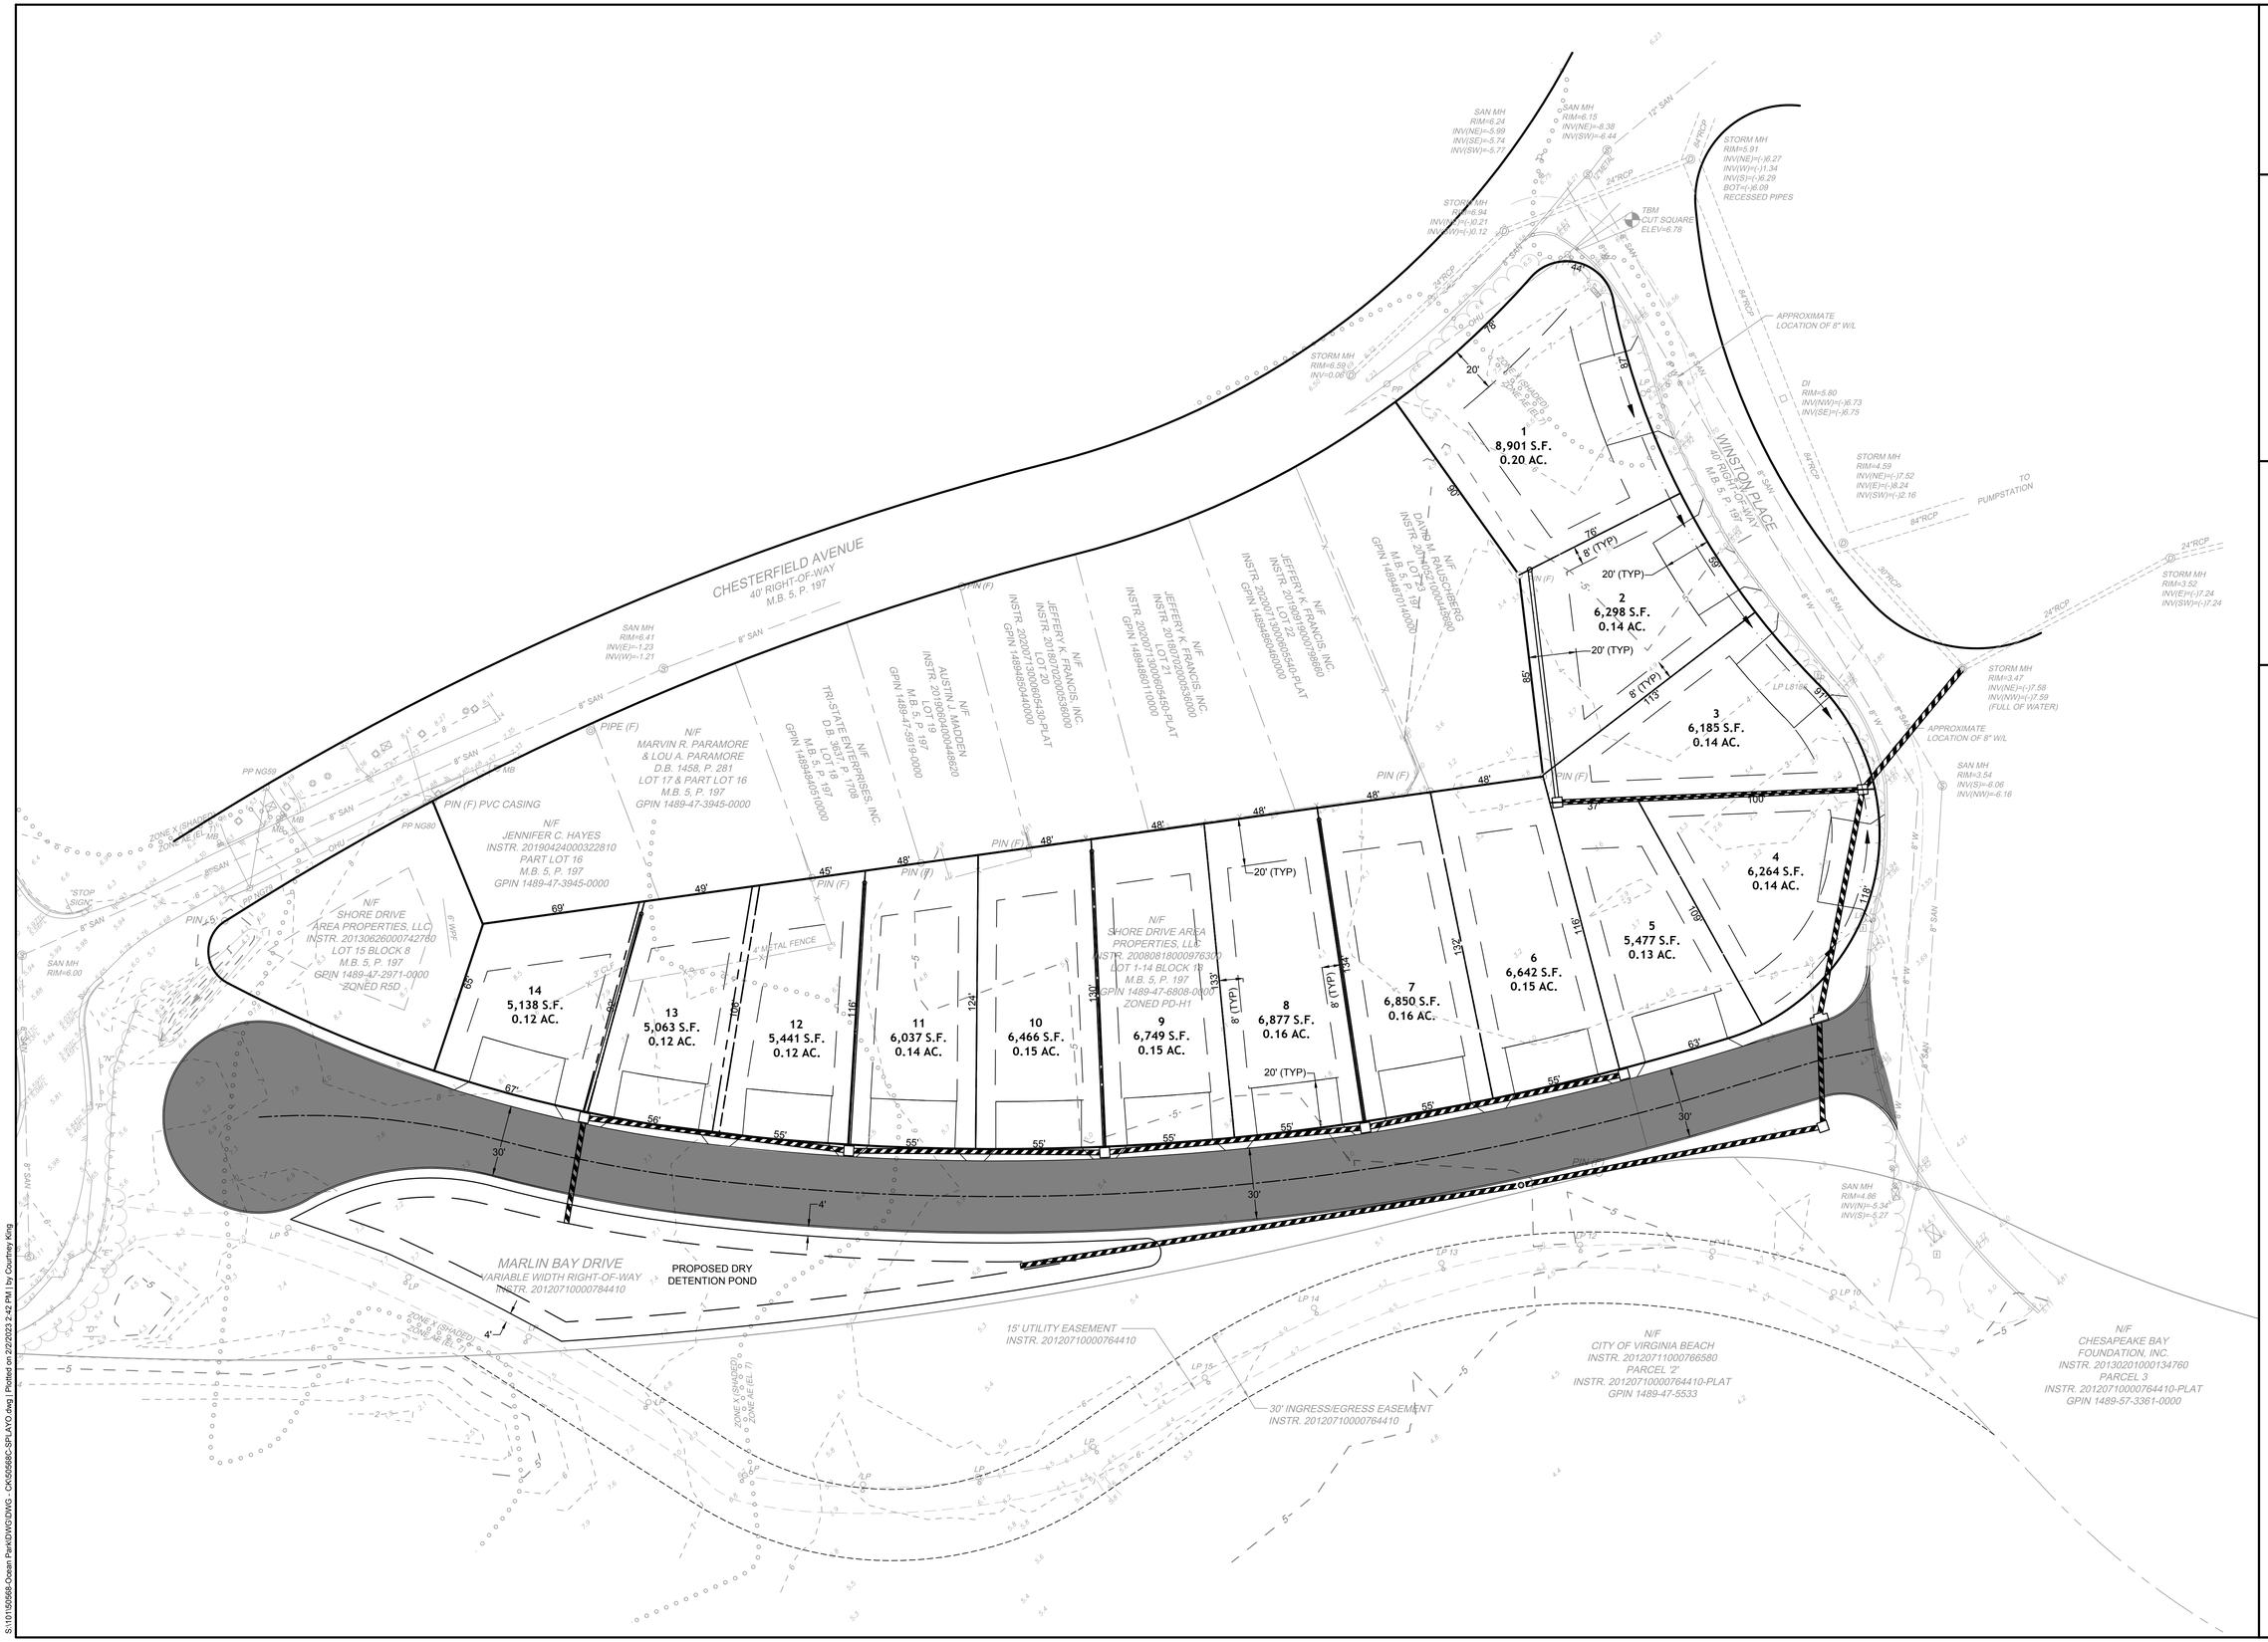

THIS DRAWING PREPARED AT THE
VIRGINIA BEACH OFFICE
2901 South Lynnhaven Road, Suite 200 | Virginia Beach, VA 23452
TEL 757.213.6679 FAX 757.340.1415 www.timmons.com

YOUR VISION ACHIEVED THROUGH OURS.

TIMMONS GROUP

REVISION	DESCRIPTION	DATE

DATE

DRAWN BY
T.TAVENNER

DESIGNED BY
T.TAVENNER

CHECKED BY
C. AEBEL

SCALE

OCEAN PARK
CITY OF VIRGINIA BEACH - VIRGINIA

JOB NO.
50568

SHEET NO.

These plans and associated documents are the exclusive property of TIMMONS GROUP and may not be reproduced in whole or in part and shall not be used for any purpose whatsoever, inclusive, but not limited to construction, bidding, and/or construction staking without the express written consent of TIMMONS GROUP.

S:\101\50568-Ocean Park\DWG\DWG - CK\50568C-SPLAYO.dwg | Plotted on 2/2/2023 2:42 PM | by Courtney King